ANADROMOUS WATERS CATALOG/ATLAS
CORRECTION FORM

CORRECTION TO: ATLAS X CATALOG X

REGION: SOUTH CENTRAL

MAP: VALDEZ A-6 A-7

WATERWAY NUMBER: 221-60-11390, 11410, 11420, 11425, 11440

DESCRIBE CHANGE(S): REDRAW STREAMS BASED ON NEW INFORMATION COMPOSITED FROM NEW USGS QUADS (1:25,000), AERIAL PHOTOS, & ADOT PLANS.

CHANGE REQUESTED BY: E Weiss 12/13/94 DATE

DRAFTED/DIGITIZED BY: L. Crowe 12/29/94 DATE

REVISION CODE: A-1, D-1, C-5, C-7

NOMINATION NUMBER: 95 288

** ATTACH THIS FORM TO EXISTING NOMINATION FORM IN FILE **

(Rev. 11/93)

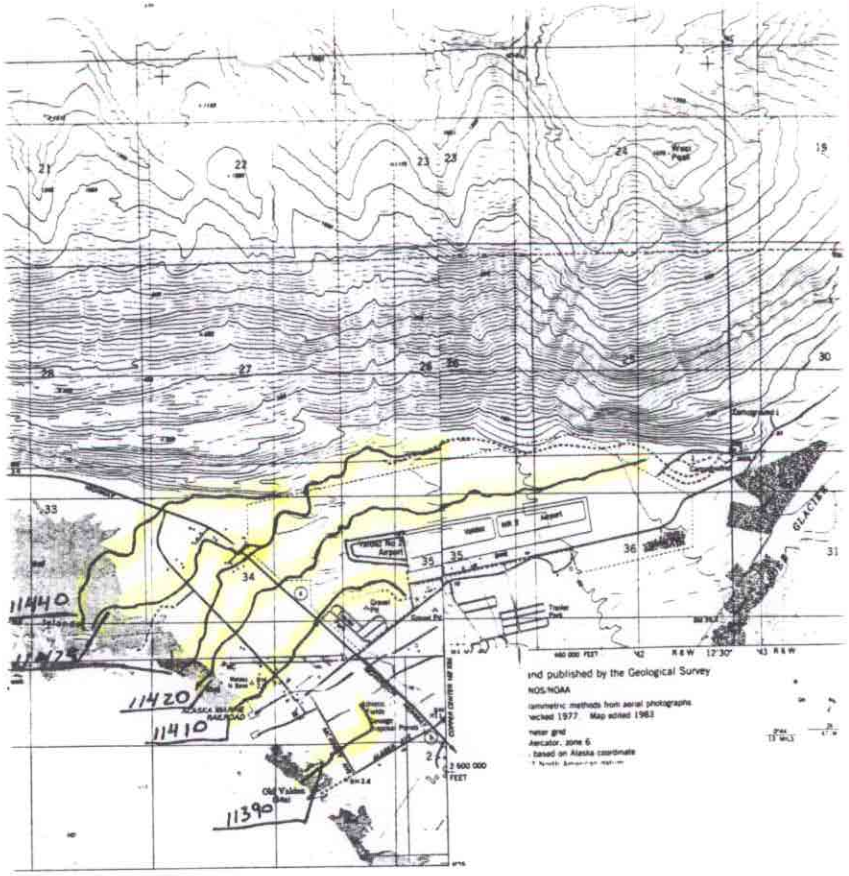
11440
11420
11410
11390
GLACIER
nd published by the Geological Survey
NOS/NOAA

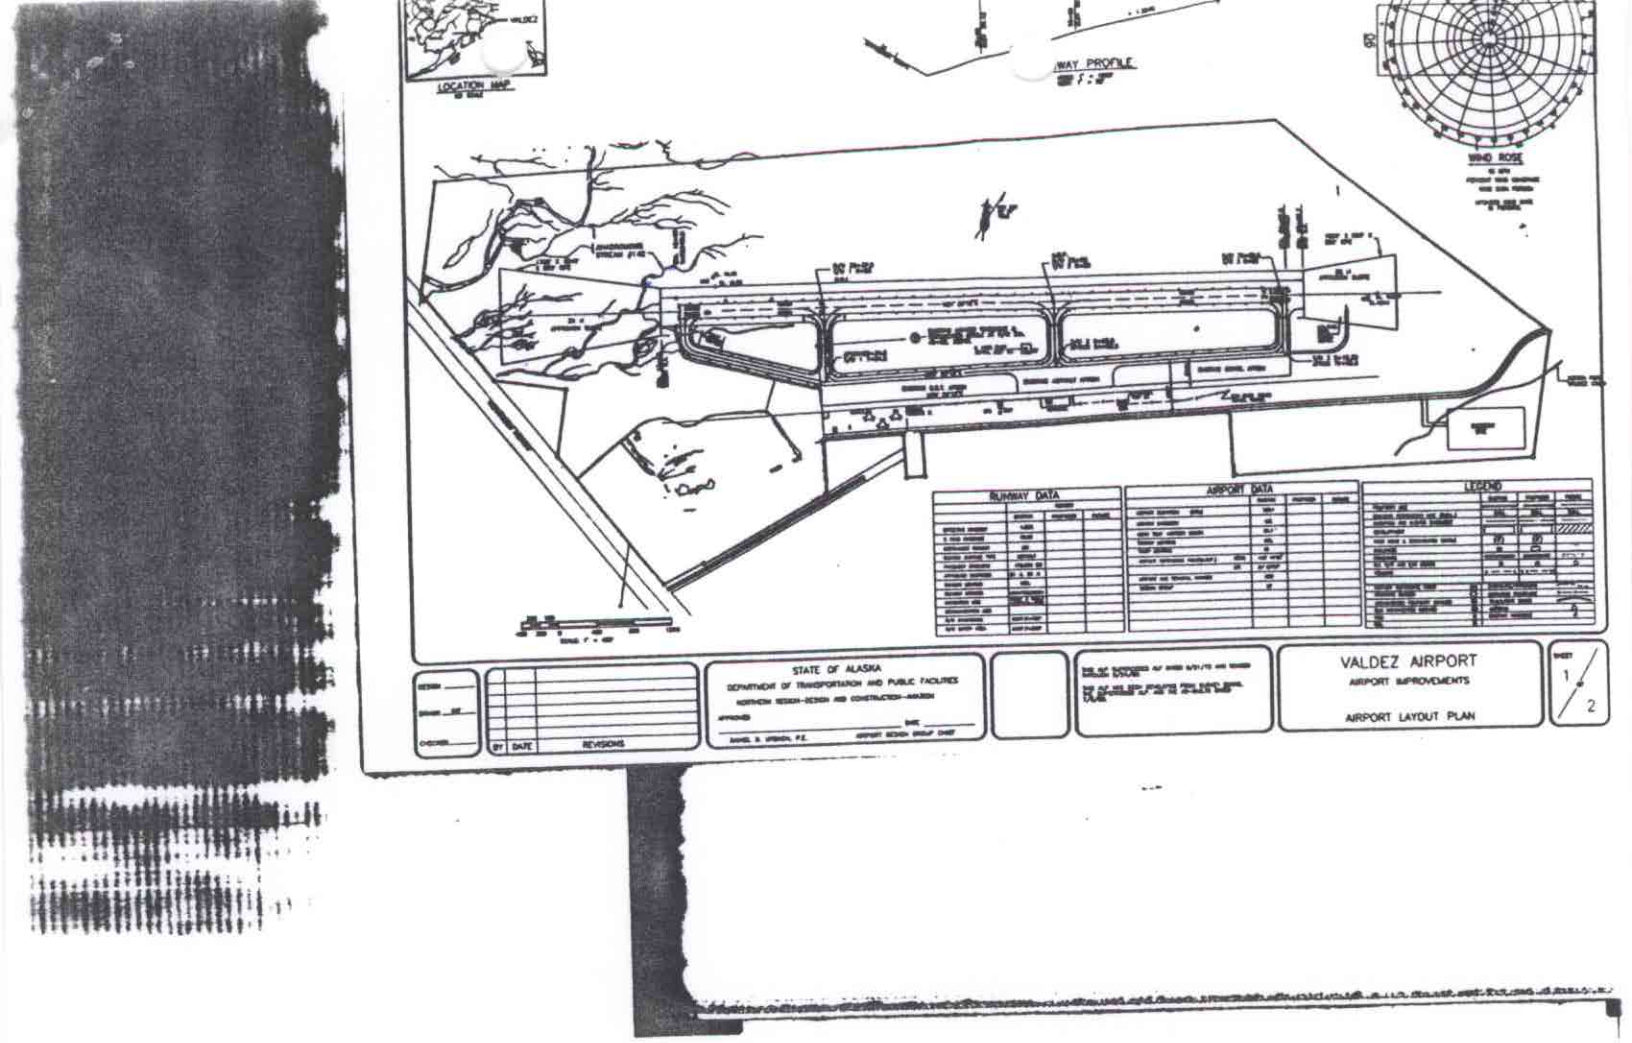
LOCATION MAP
WAY PROFILE
WIND ROSE
RUNWAY DATA
AIRPORT DATA
LEGEND
STATE OF ALASKA
DEPARTMENT OF TRANSPORTATION AND PUBLIC FACILITIES
NORTHERN REGION-DESIGN AND CONSTRUCTION-AVIATION
APPROVED
DATE
DANIEL S. KRISKO, P.E.
AIRPORT DESIGN GROUP CHIEF
BY DATE REVISIONS
VALDEZ AIRPORT
AIRPORT IMPROVEMENTS
AIRPORT LAYOUT PLAN
SHEET
1
2

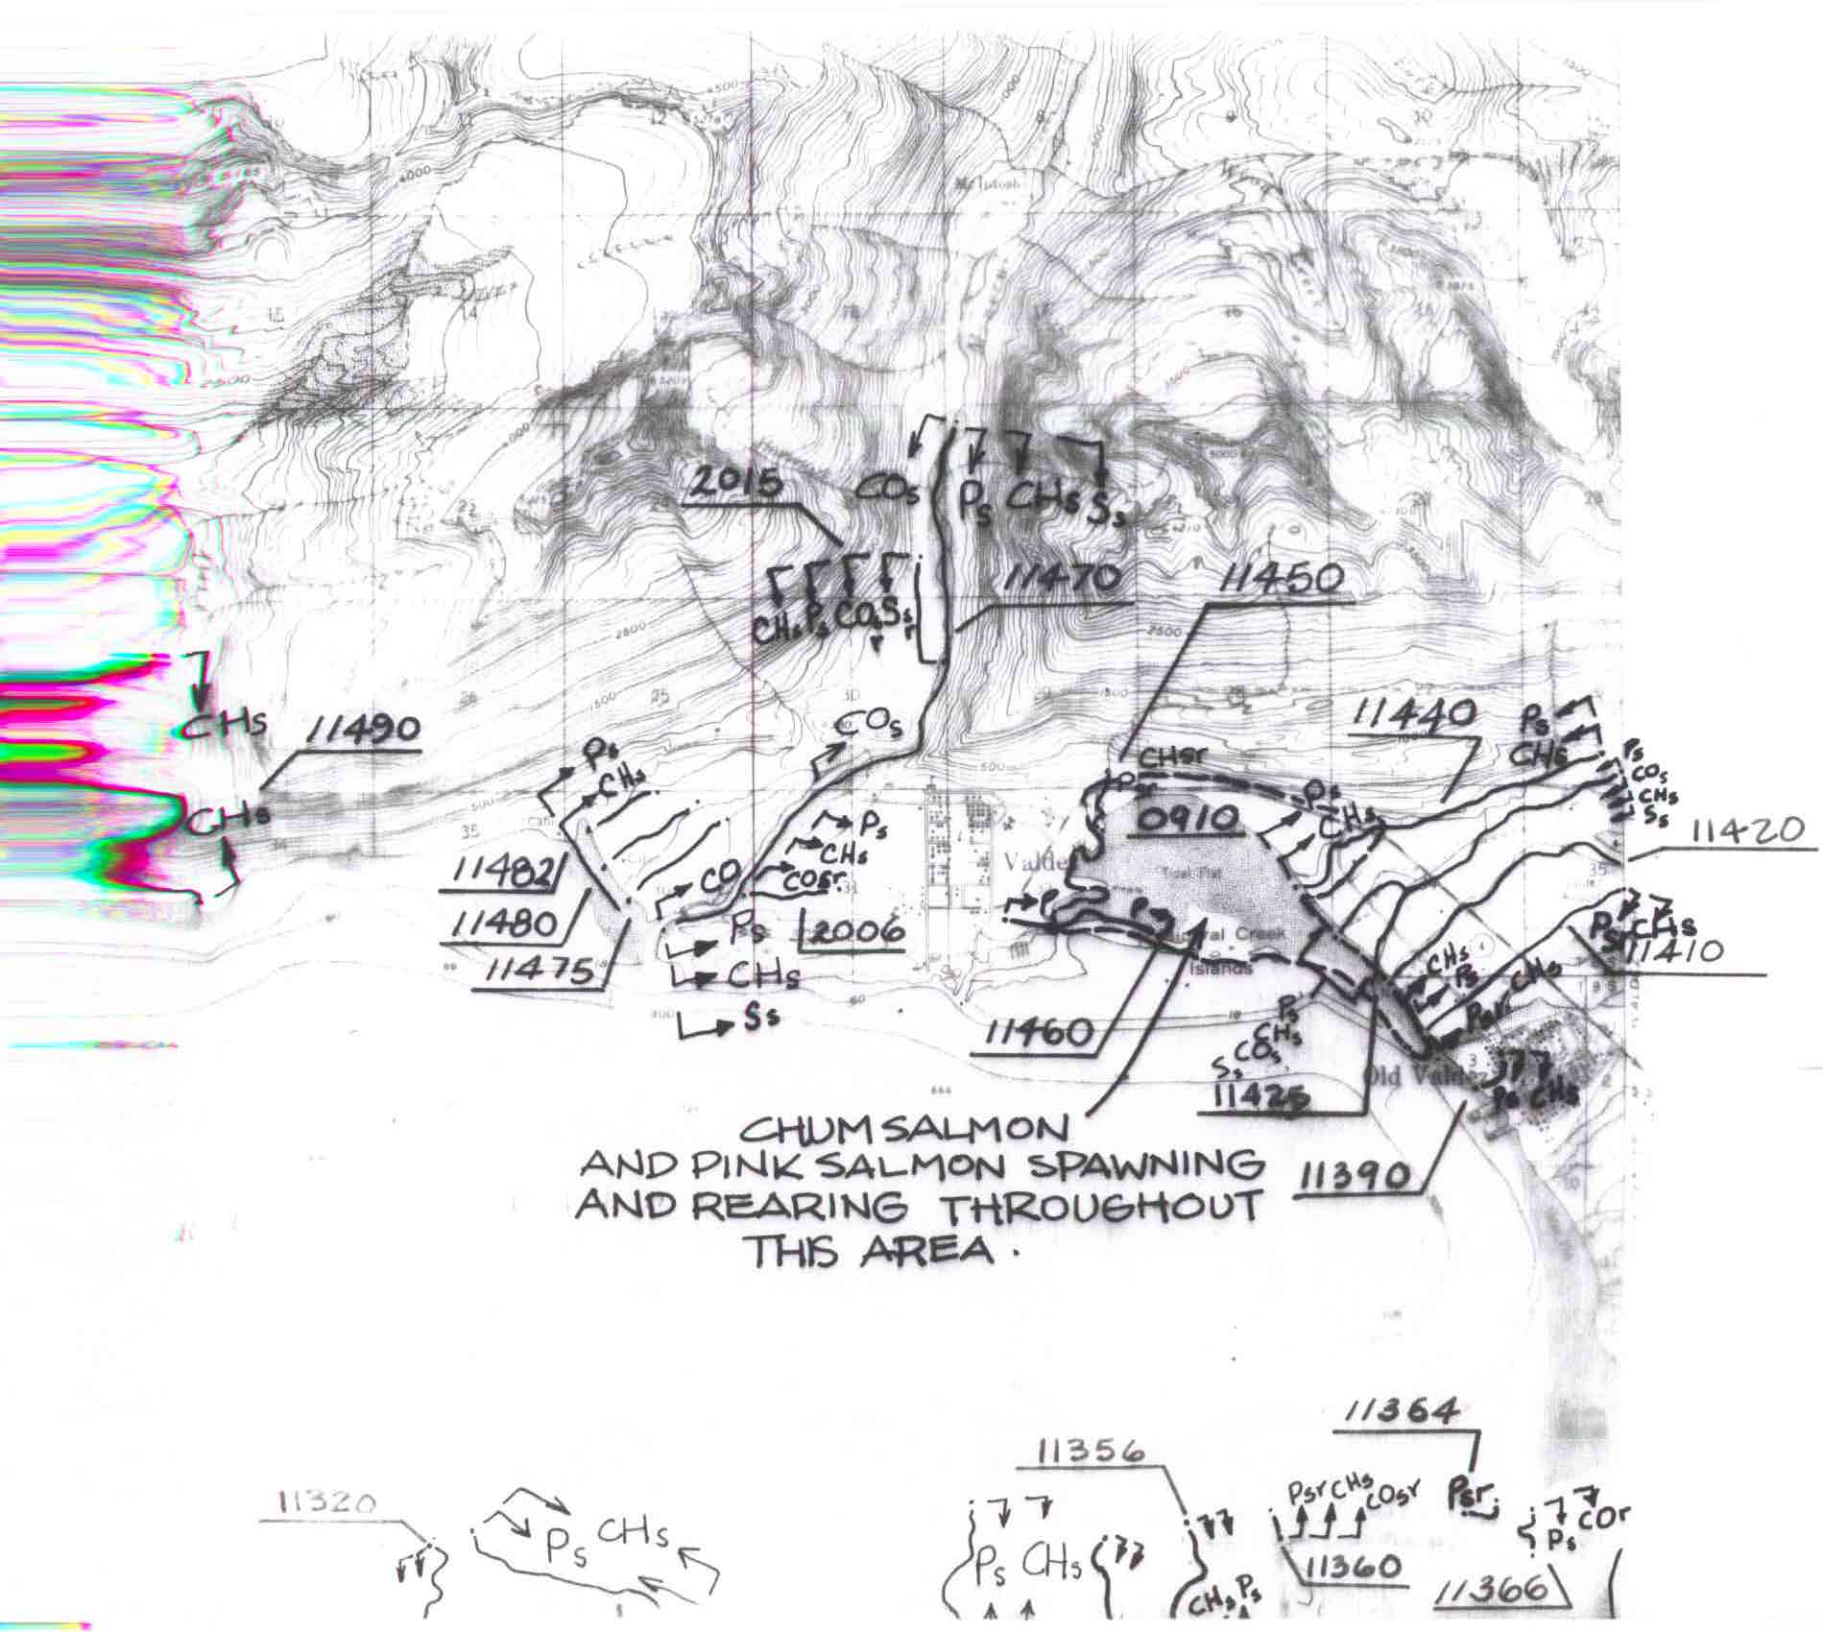
2015
CHs
Ps
CHs
Ss
11470
11450
CHs
11490
CHs
Ps
CHs
CHs
Ps
CHs
11440
Ps
CHs
Ps
CHs
Ss
11420
11402
11480
11475
CO
Ps
CHs
COsr
Ps
2006
CHs
Ss
0910
Ps
CHs
Ps
CHs
11410
11460
Ps
CHs
Ss
11425
11390
CHUM SALMON
AND PINK SALMON SPAWNING
AND REARING THROUGHOUT
THIS AREA.
11320
Ps
CHs
11356
Ps
CHs
CHs
Ps
11364
Psr
CHs
COsr
Psr
Ps
COr
11360
11366

Valdes
11440
11420
11410
11390
and published by the Geological Survey
NOS/NOAA
photogrametric methods from aerial photographs
inched 1977. Map edited 1983
meter grid
Mercator, zone 6
based on Alaska coordinate

Horsetail Creek
Mineral Creek
Valdez
West Peak
Water Tank
High Sch
Gravel Pit
Hospital
City Hall
Radio Towers
Mud
Mineral Creek Islands
Water Tanks
New Town
Ferry Terminal
Lights
Radio Tower
Valdez N Base
ALASKA MARINE RAILROAD
Athletic Fields
Sewage Disposal Ponds
Old Valdez (Site)
Valdez No 2 Airport
Valdez NR 2 Airport
Trailer Park
Gravel Pit
Campground
NW No 3 Well
Campground
GLACIER
RICHARDSON HIGHWAY
ALASKA AVE
MC KINLEY AVE
HAZELET AVE
MEALS AVE
EGAN
PIPELINE
COPPER CENTER 162 KM
11440
11425
11420
11410
11390
and published by the Geological Survey
NOS/NOAA
rammetric methods from aerial photographs
hecked 1977. Map edited 1983
meter grid
Mercator, zone 6
based on Alaska coordinate
7 North American datum
460 000 FEET
2 600 000 FEET
R 6 W
R 5 W
12'30"
0°44'
13 MILS
26½°
471MILS

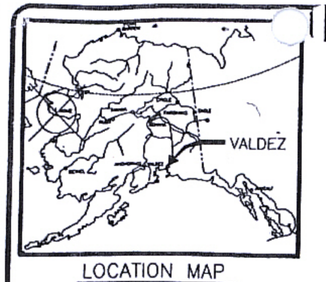

LOCATION MAP
NO SCALE

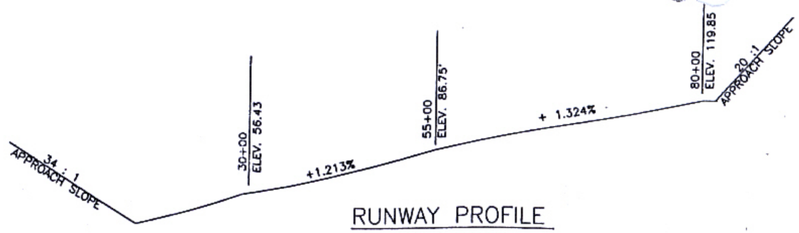

RUNWAY PROFILE
HORZ: 1" = 1000'
VERT: 1" = 50'

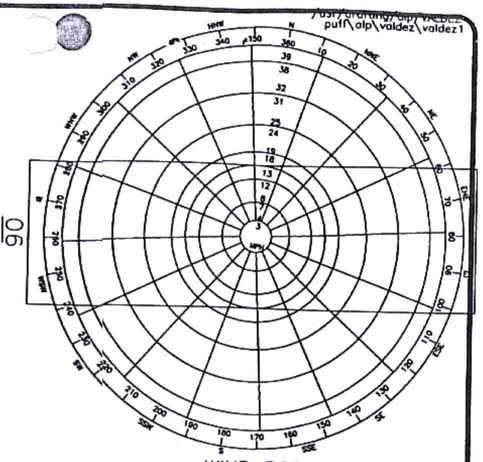

WIND ROSE
15 MPH
PERCENT WIND COVERAGE
WIND DATA PERIOD:

UPDATED WIND DATE
IS PENDING.

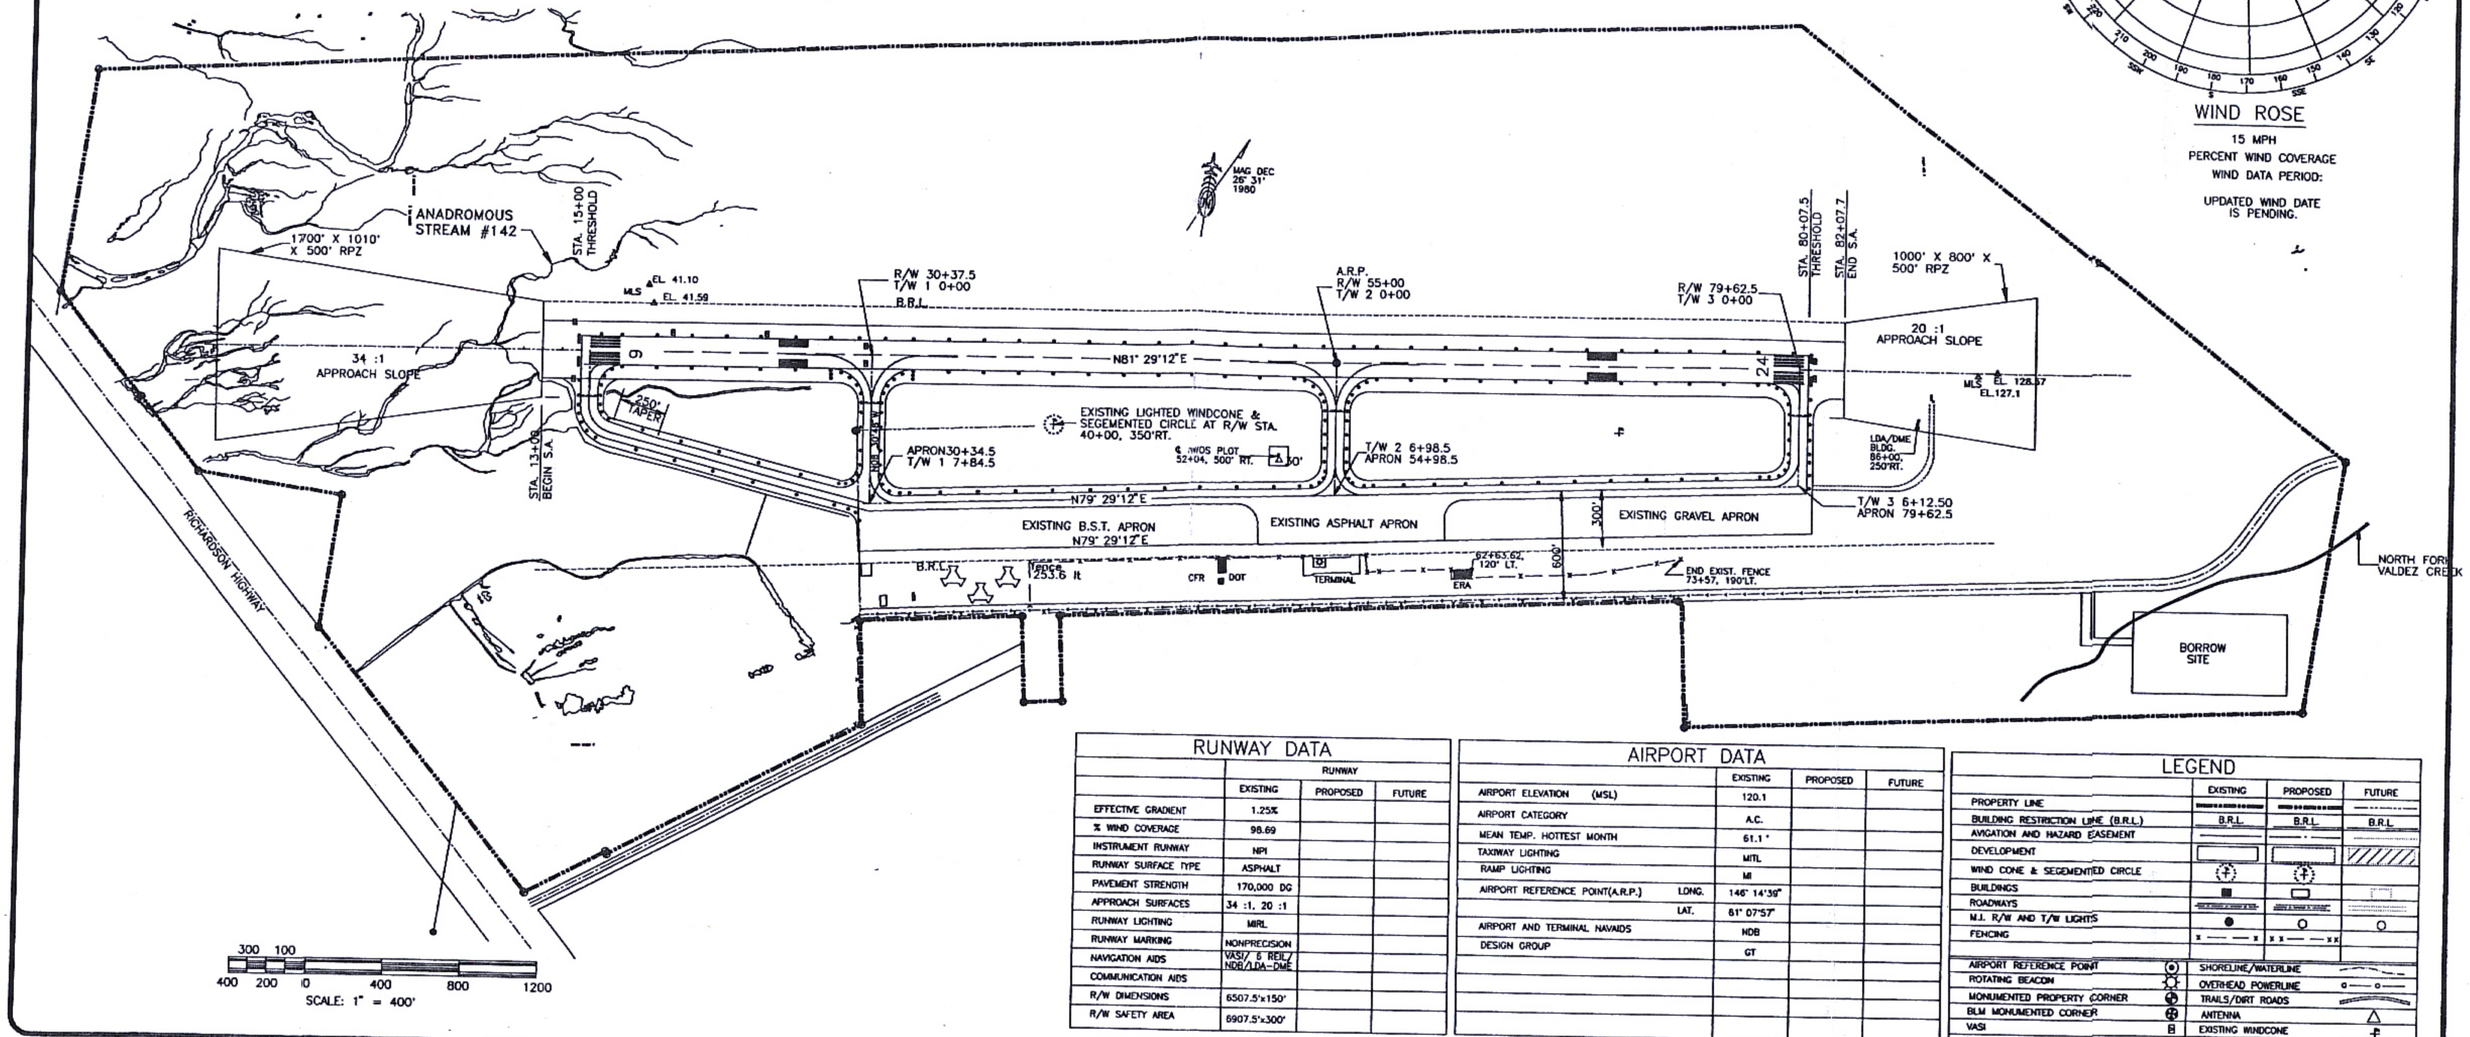

RUNWAY DATA

	RUNWAY		
	EXISTING	PROPOSED	FUTURE
EFFECTIVE GRADIENT	1.25%		
% WIND COVERAGE	98.69		
INSTRUMENT RUNWAY	NPI		
RUNWAY SURFACE TYPE	ASPHALT		
PAVEMENT STRENGTH	170,000 DG		
APPROACH SURFACES	34 :1, 20 :1		
RUNWAY LIGHTING	MIRL		
RUNWAY MARKING	NONPRECISION		
NAVIGATION AIDS	VASI/ 6 REIL/ NDB/LDA-DME		
COMMUNICATION AIDS			
R/W DIMENSIONS	6507.5'x150'		
R/W SAFETY AREA	6907.5'x300'		

AIRPORT DATA

		EXISTING	PROPOSED	FUTURE
AIRPORT ELEVATION (MSL)		120.1		
AIRPORT CATEGORY		A.C.		
MEAN TEMP. HOTTEST MONTH		61.1°		
TAXIWAY LIGHTING		MITL		
RAMP LIGHTING		MI		
AIRPORT REFERENCE POINT(A.R.P.)	LONG.	146° 14'39"		
	LAT.	61° 07'57"		
AIRPORT AND TERMINAL NAVAIDS		NDB		
DESIGN GROUP		GT		

LEGEND

	EXISTING	PROPOSED	FUTURE
PROPERTY LINE			
BUILDING RESTRICTION LINE (B.R.L.)	B.R.L.	B.R.L.	B.R.L.
AVIGATION AND HAZARD EASEMENT			
DEVELOPMENT			
WIND CONE & SEGEMENTED CIRCLE			
BUILDINGS			
ROADWAYS			
M.I. R/W AND T/W LIGHTS			
FENCING	x — — x	x x — — xx	

AIRPORT REFERENCE POINT	SHORELINE/WATERLINE
ROTATING BEACON	OVERHEAD POWERLINE
MONUMENTED PROPERTY CORNER	TRAILS/DIRT ROADS
BLM MONUMENTED CORNER	ANTENNA
VASI	EXISTING WINDCONE
REIL	

DESIGN
DRAWN CAT
CHECKED

BY	DATE	REVISIONS

STATE OF ALASKA
DEPARTMENT OF TRANSPORTATION AND PUBLIC FACILITIES
NORTHERN REGION–DESIGN AND CONSTRUCTION–AVIATION

APPROVED _____ DATE _____
DANIEL D. URBACH, P.E. AIRPORT DESIGN GROUP CHIEF

THIS ALP SUPERCEDES ALP DATED 6/21/73 AND REVISED THROUGH 9/24/80.

THIS ALP HAS BEEN DEVELOPED FROM SURVEY BOOKS, THE SUPERCEDED ALP, AND THE AS–BUILTS DATED 7/8/80.

VALDEZ AIRPORT
AIRPORT IMPROVEMENTS

AIRPORT LAYOUT PLAN

SHEET 1 OF 2