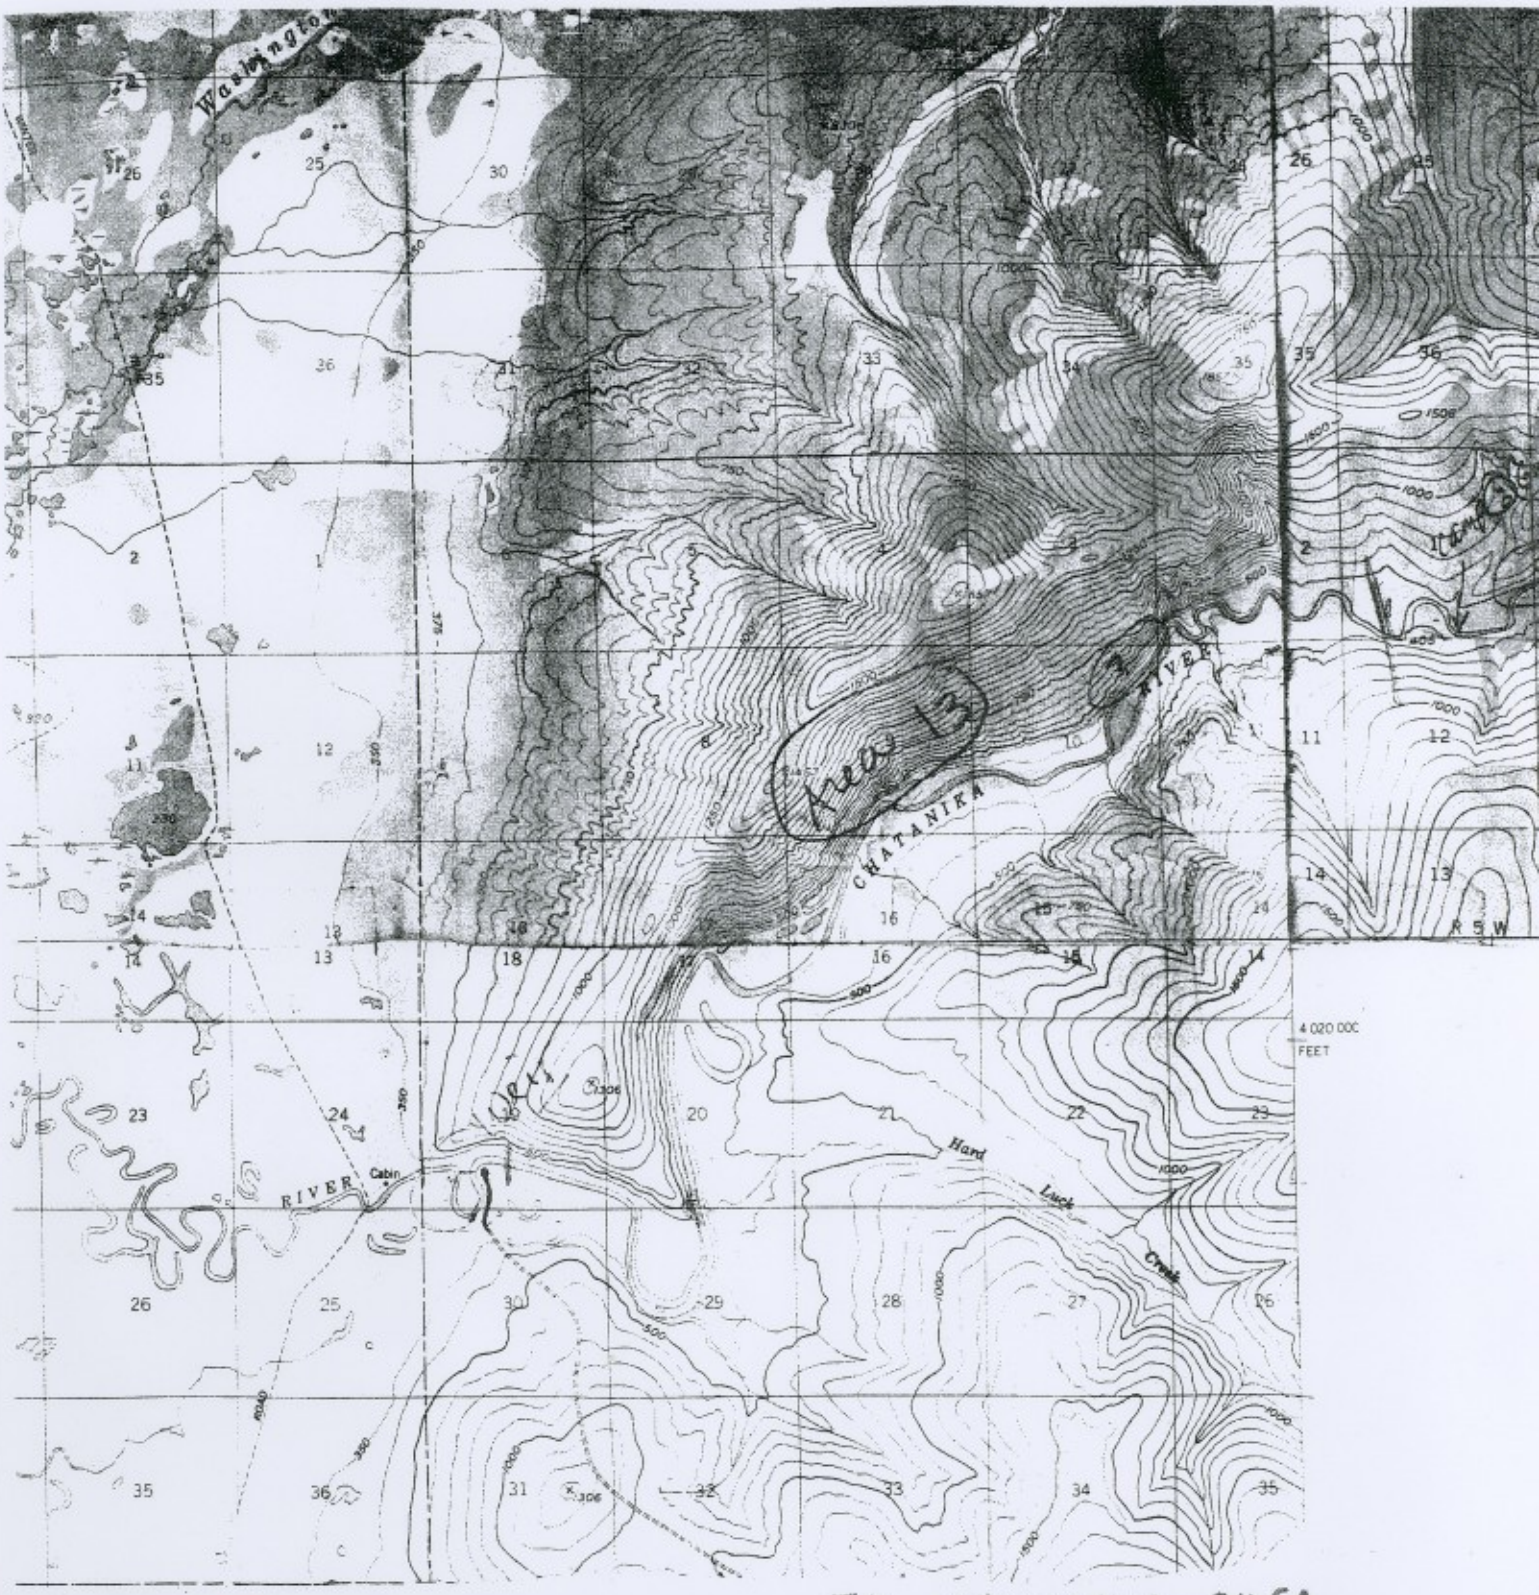

FG93-III-0153

TO CHATANIKA RIVER
FROM MURPHY DOME RD. EXTENSION

SW CORNER
SEC 19
T 2 N
R 5 W
FAIRBANKS MERID.